
Cramer Hall (CH)

MAIN ENTRANCE ON BASEMENT

If you need assistance, or an accommodation to access an office or classroom please contact:

For Students - Disability Resource Center at (503) 725-4150

For Employees -Human Resources at (503) 725-4926

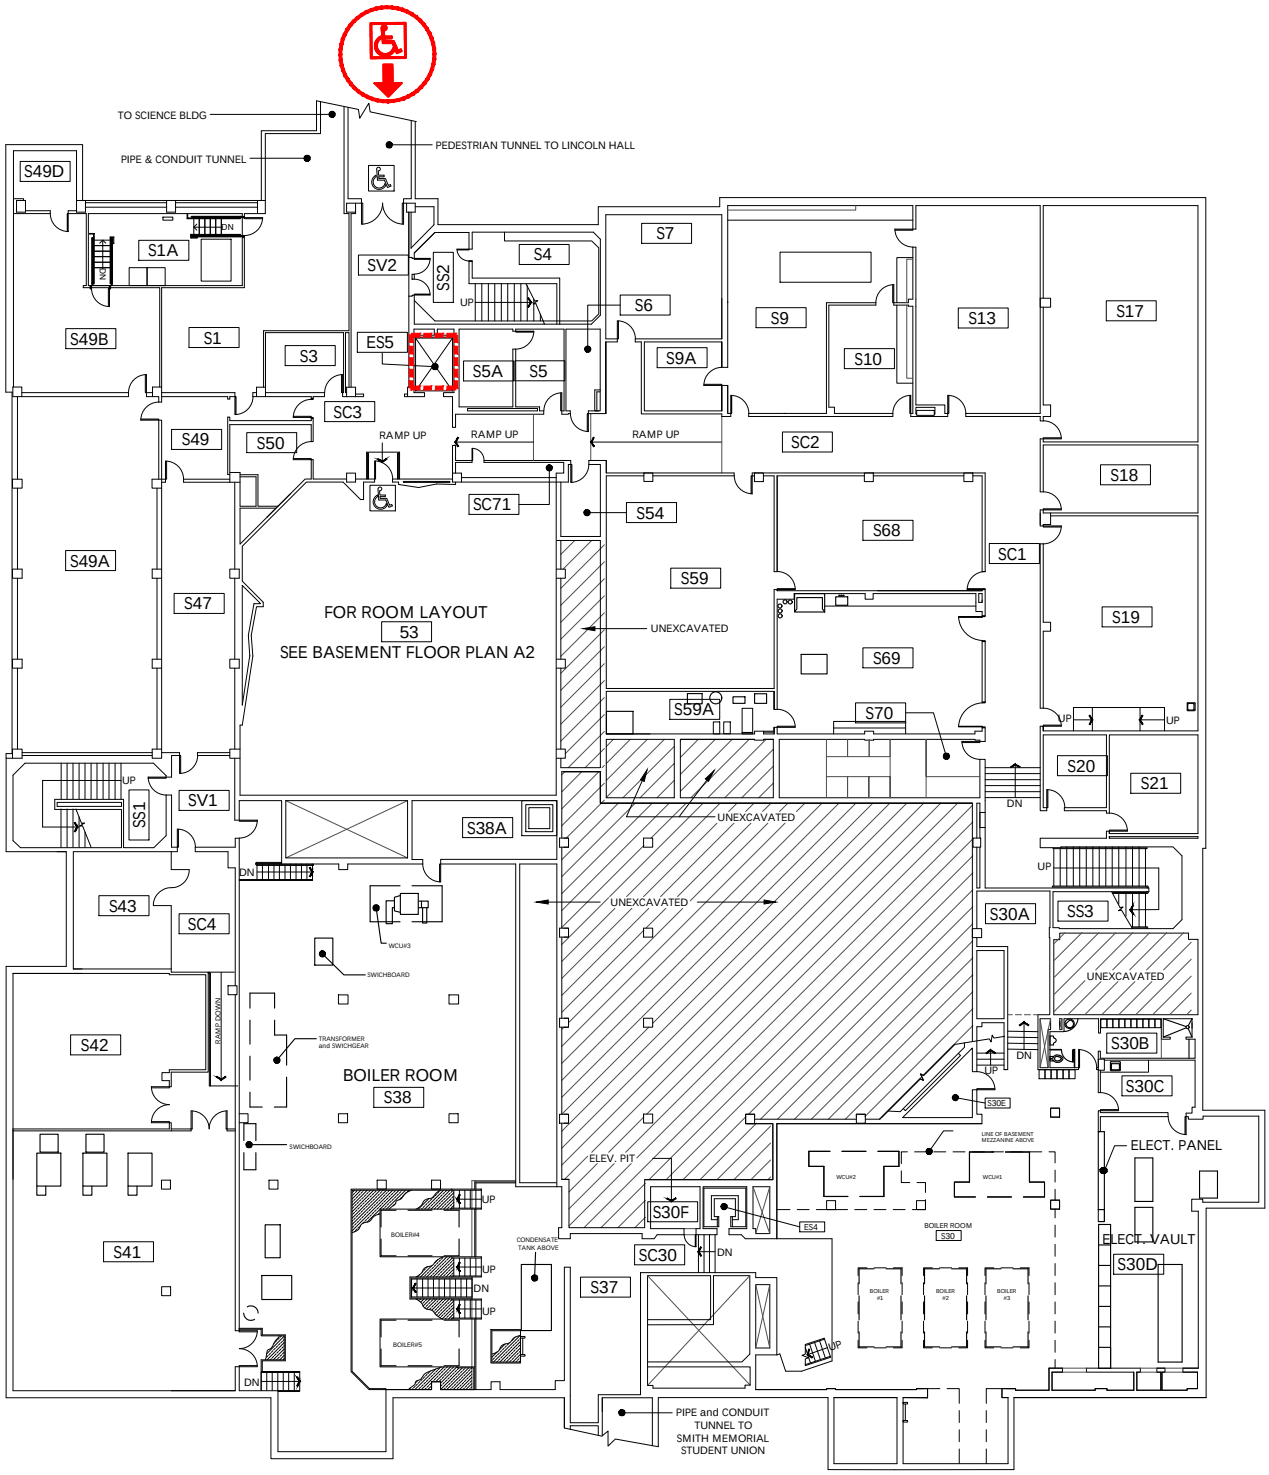

Sub-Basement

1/32" = 1'-0"

8' 16' 32' 64'

ELEVATOR ACCESS

WHEELCHAIR ACCESS

BUILDING ACCESS - NOT WHEELCHAIR ACCESSIBLE


Portland State UNIVERSITY

CH
Cramer Hall
1721 SW Broadway

DRAWN BY:
NR

DATE:
10/2026

201_A2

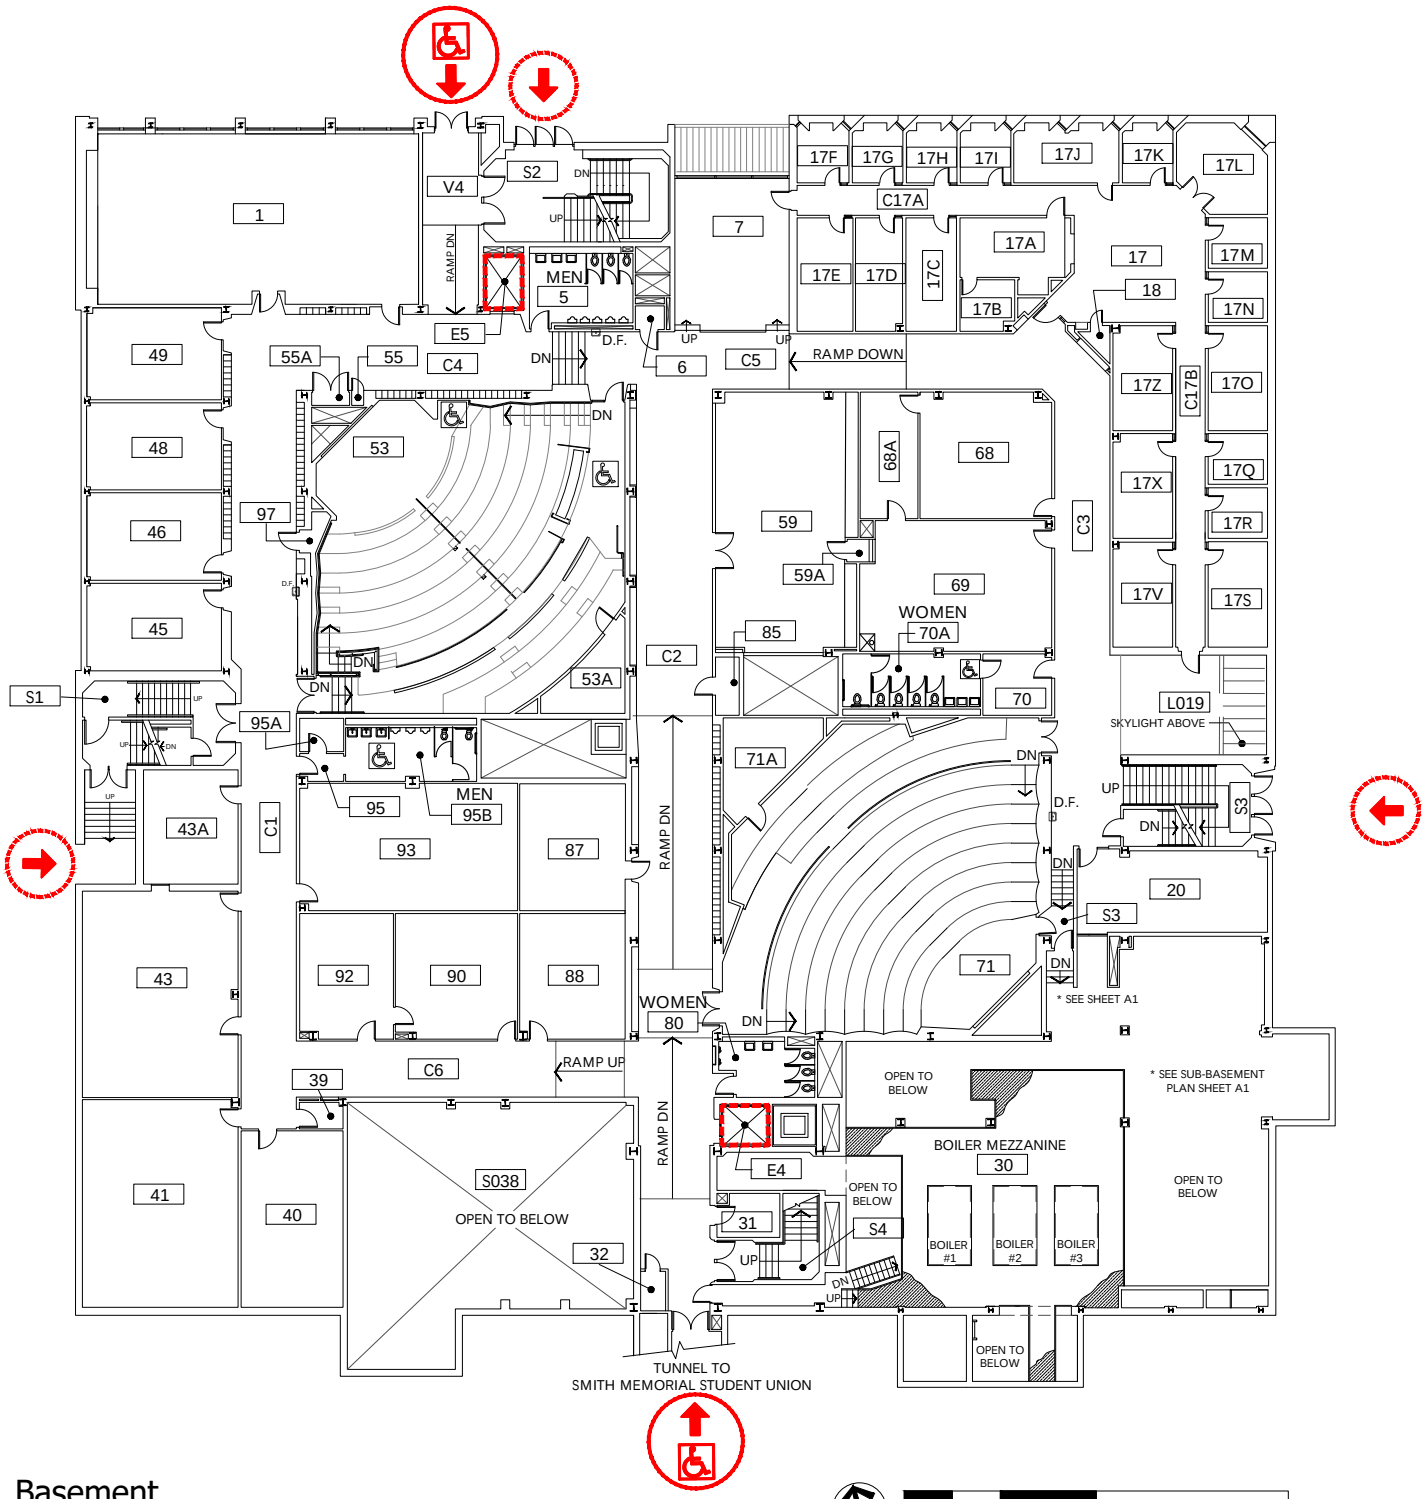

Basement

1/32" = 1'-0"

8' 16' 32' 64'

ELEVATOR ACCESS

WHEELCHAIR ACCESS

BUILDING ACCESS - NOT WHEELCHAIR ACCESSIBLE

Portland State UNIVERSITY


CH

Cramer Hall
1721 SW Broadway

DRAWN BY:
NR

DATE:
04/2024

201_A2

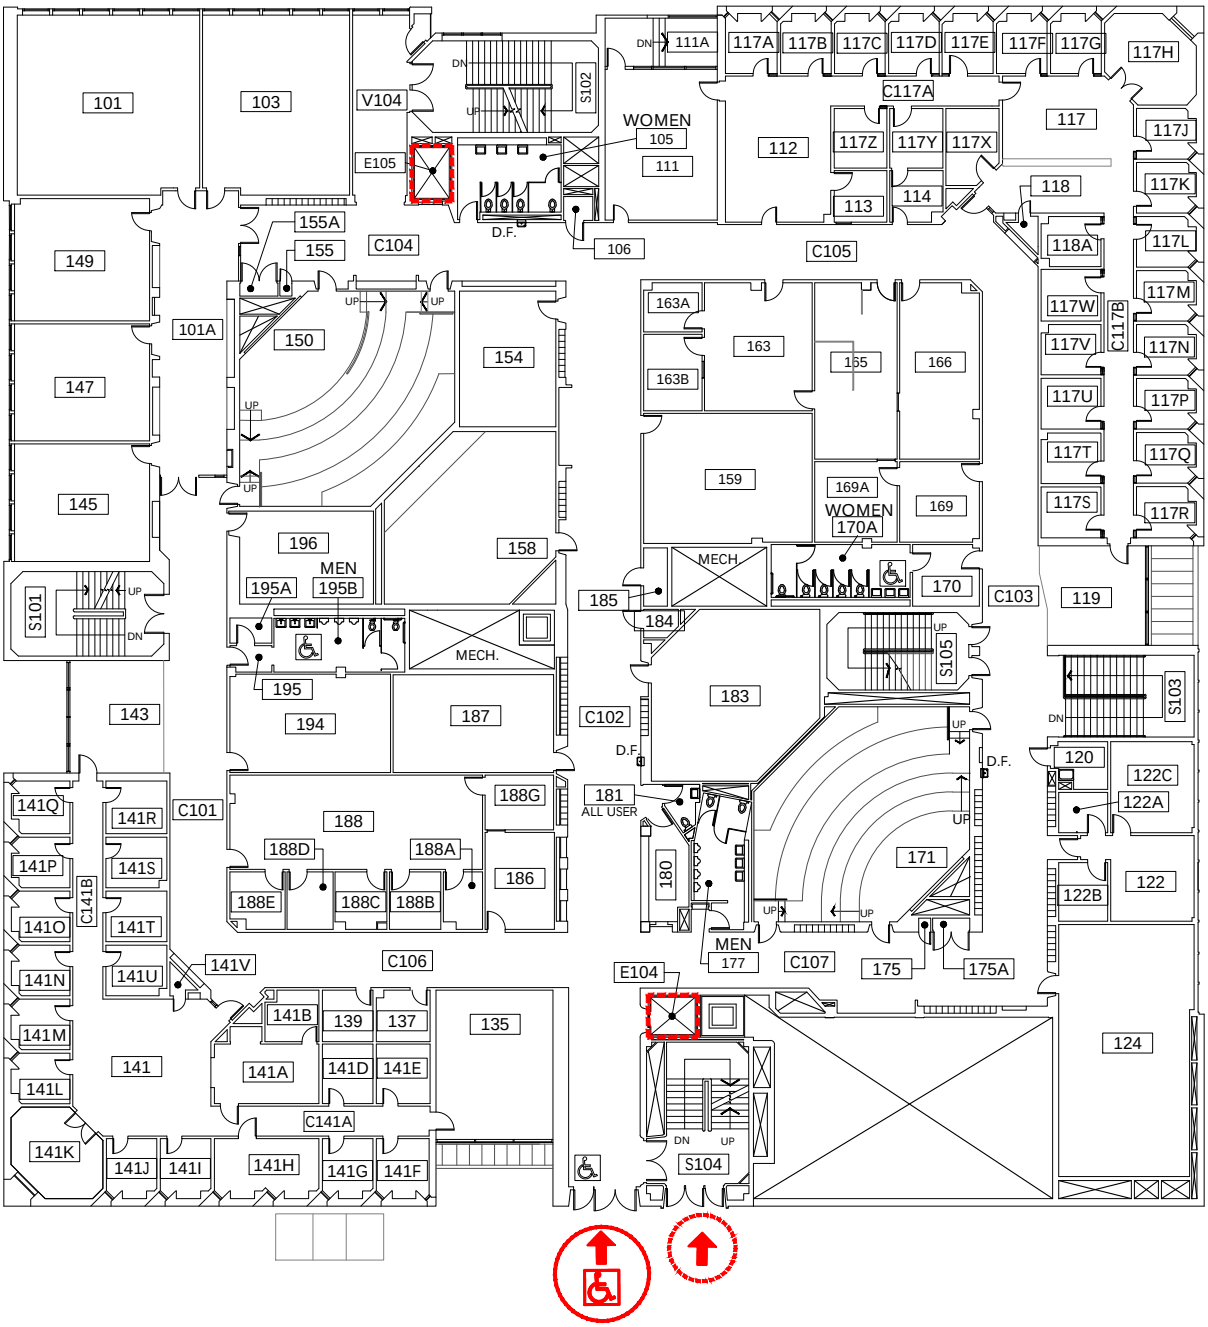

First Floor

1/32" = 1'-0"

8' 16' 32' 64'

ELEVATOR ACCESS

WHEELCHAIR ACCESS

BUILDING ACCESS - NOT WHEELCHAIR ACCESSIBLE

Portland State UNIVERSITY

CH


Cramer Hall

1721 SW Broadway

DRAWN BY:
NR

DATE:
04/2024

201_A3

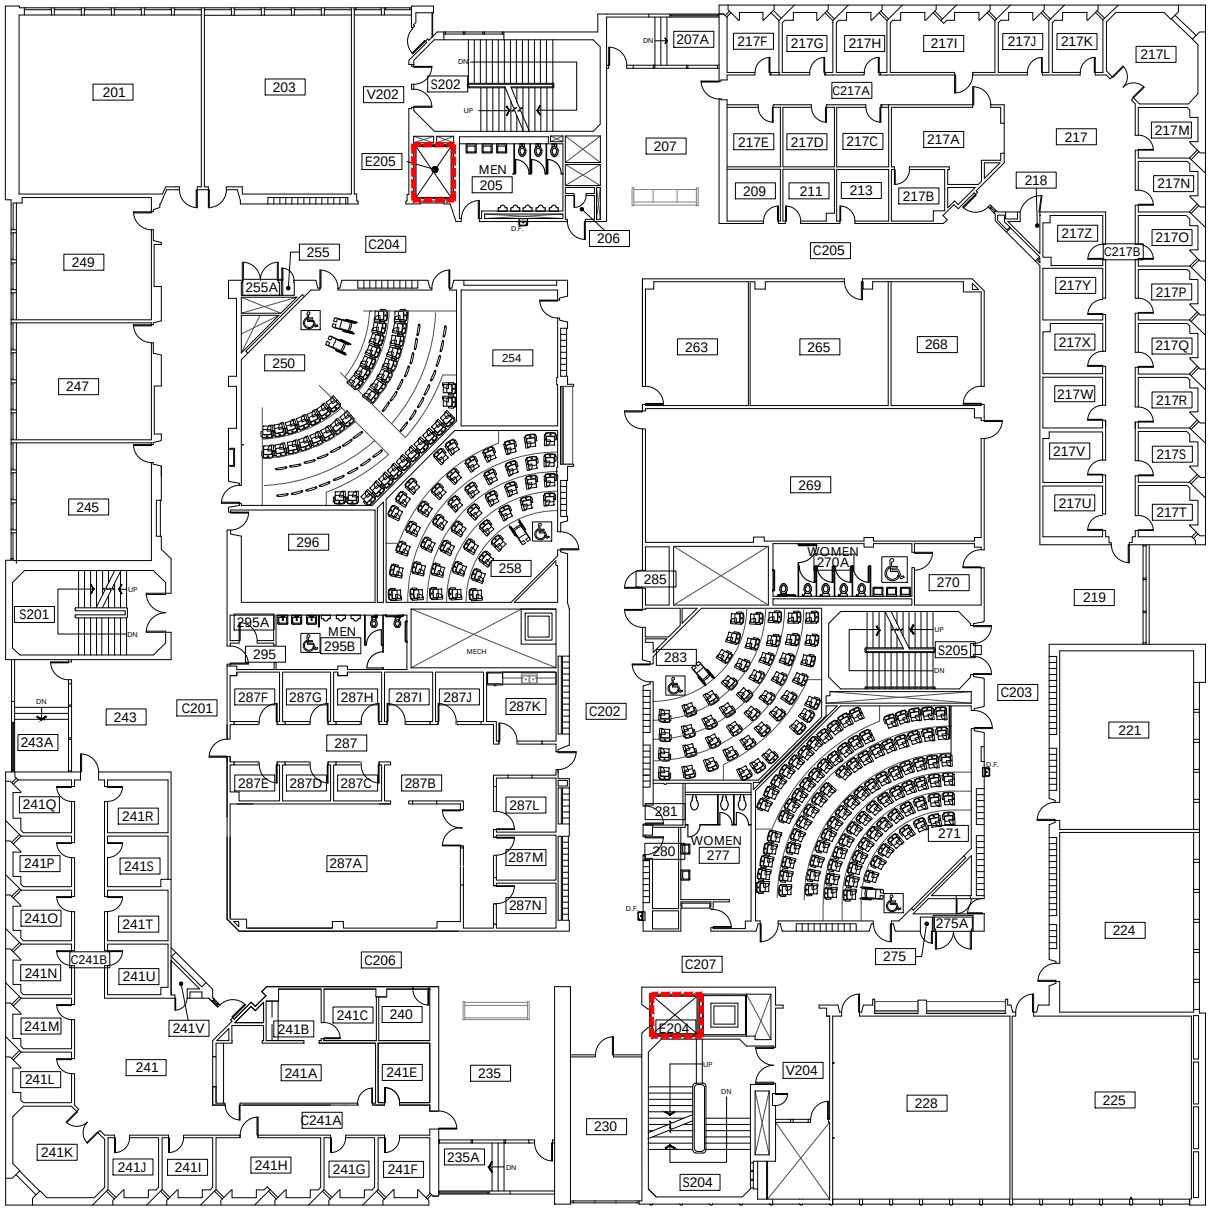

Second Floor

1/32" = 1'-0"

8' 16' 32' 64'

ELEVATOR ACCESS

WHEELCHAIR ACCESS

BUILDING ACCESS - NOT WHEELCHAIR ACCESSIBLE

Portland State UNIVERSITY

CH


Cramer Hall

1721 SW Broadway

DRAWN BY:
NR

DATE:
10/2026

201_A4

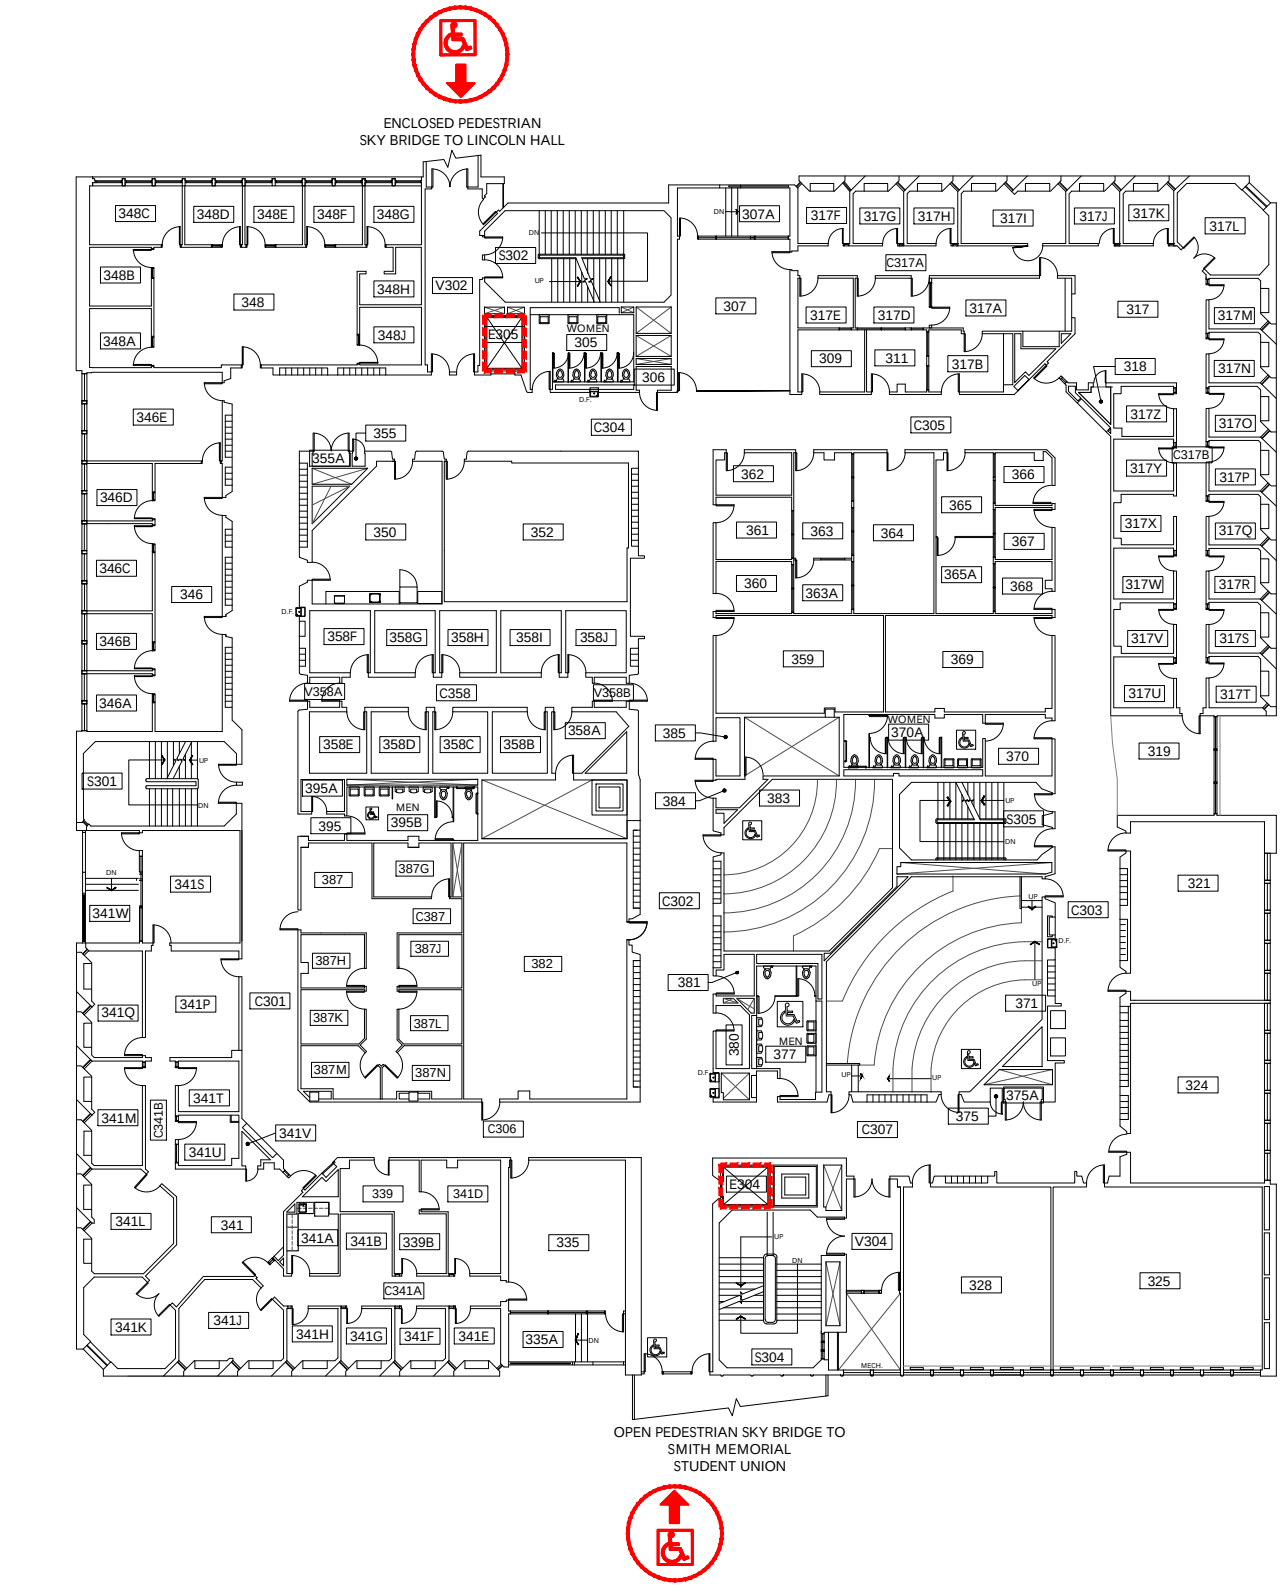

Third Floor

1/32" = 1'-0"

8' 16' 32' 64'

ELEVATOR ACCESS

WHEELCHAIR ACCESS

BUILDING ACCESS - NOT WHEELCHAIR ACCESSIBLE


Portland State UNIVERSITY

CH
Cramer Hall
1721 SW Broadway

DRAWN BY:
NR

DATE:
7/2026

201_A5

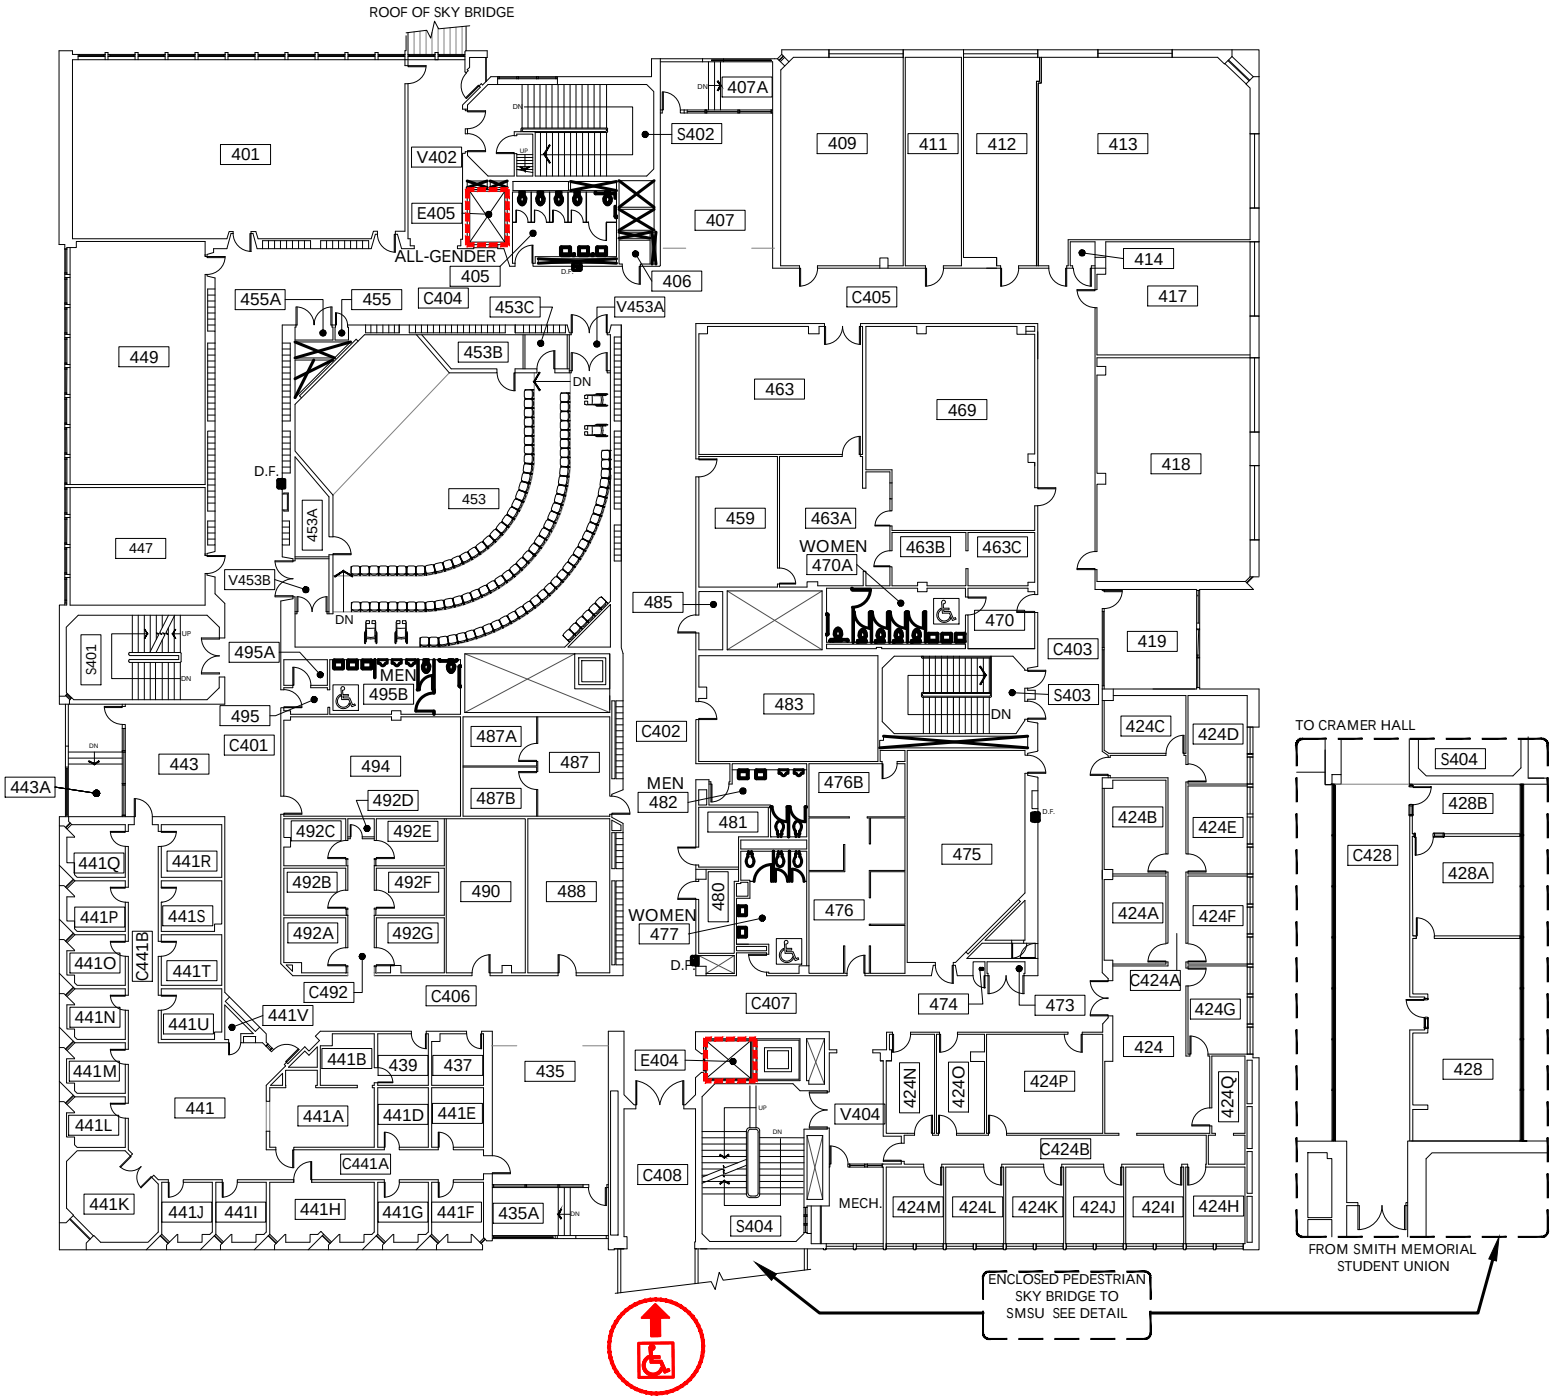

Fourth Floor

1/32" = 1'-0"

8' 16' 32' 64'

ELEVATOR ACCESS

WHEELCHAIR ACCESS

BUILDING ACCESS - NOT WHEELCHAIR ACCESSIBLE


Portland State UNIVERSITY

CH
Cramer Hall
1721 SW Broadway

DRAWN BY:
NR

DATE:
04/2024

201_A6

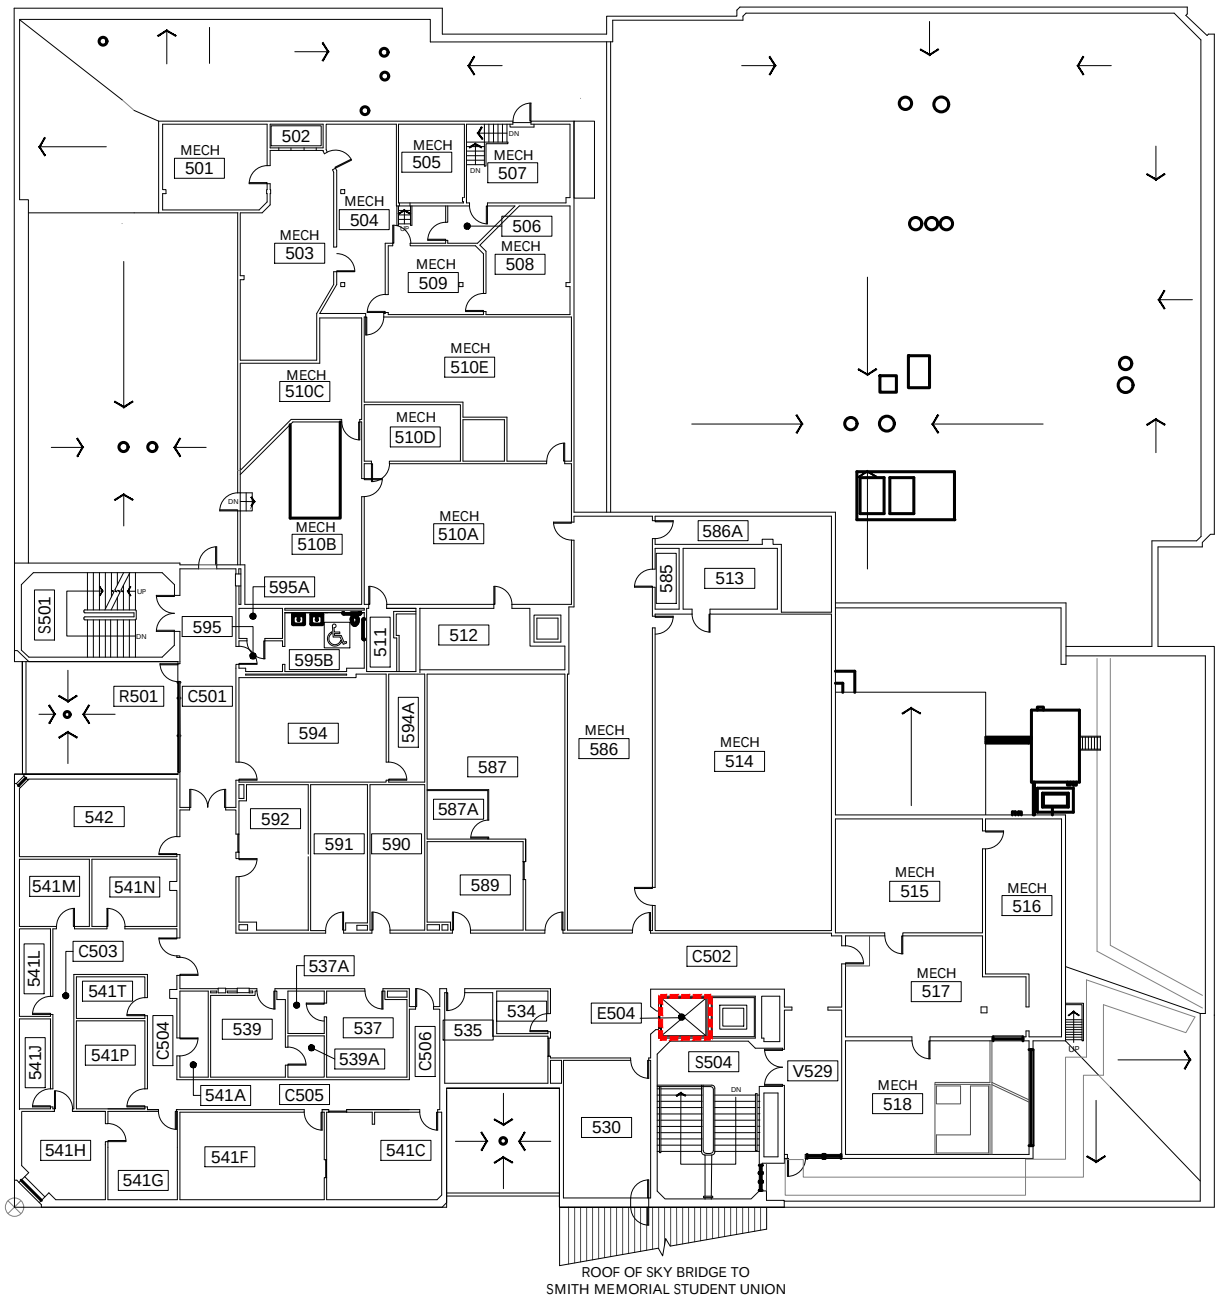

Fifth Floor

1/32" = 1'-0"

8' 16' 32' 64'

ELEVATOR ACCESS

WHEELCHAIR ACCESS

BUILDING ACCESS - NOT WHEELCHAIR ACCESSIBLE


Portland State UNIVERSITY

CH
Cramer Hall
1721 SW Broadway

DRAWN BY:
NR

DATE:
10/2026

201_A7

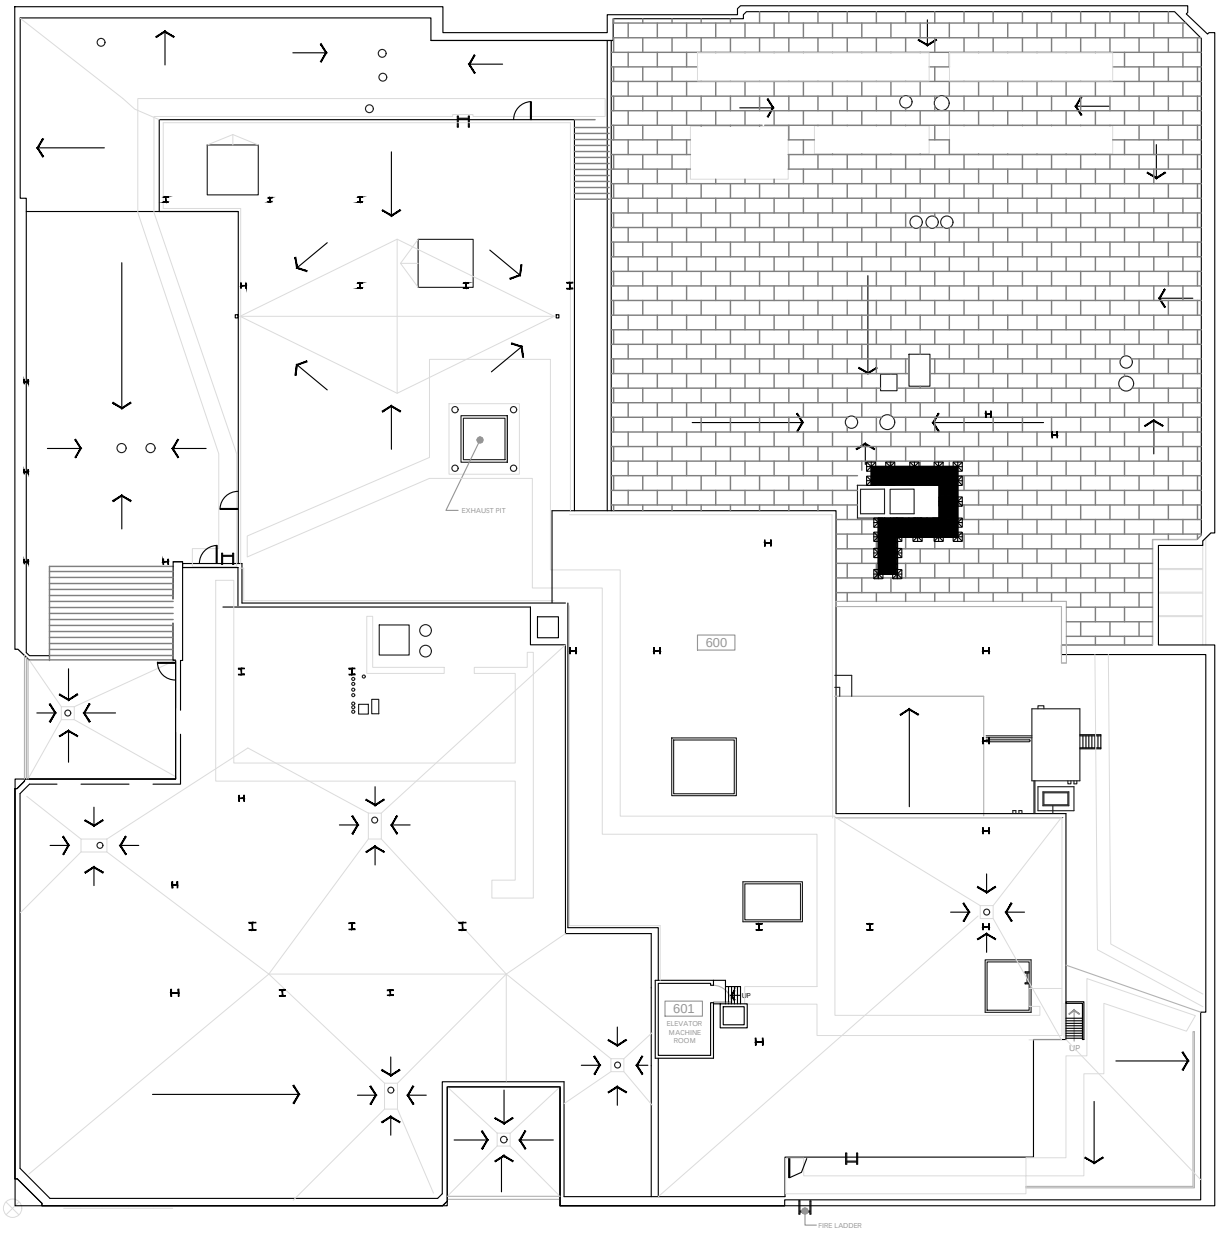

Roof Plan
1/32" = 1'-0"

8' 16' 32' 64'

Portland State UNIVERSITY

CH
Cramer Hall
1721 SW Broadway

DRAWN BY:
NR

DATE:
04/2024

201_A8